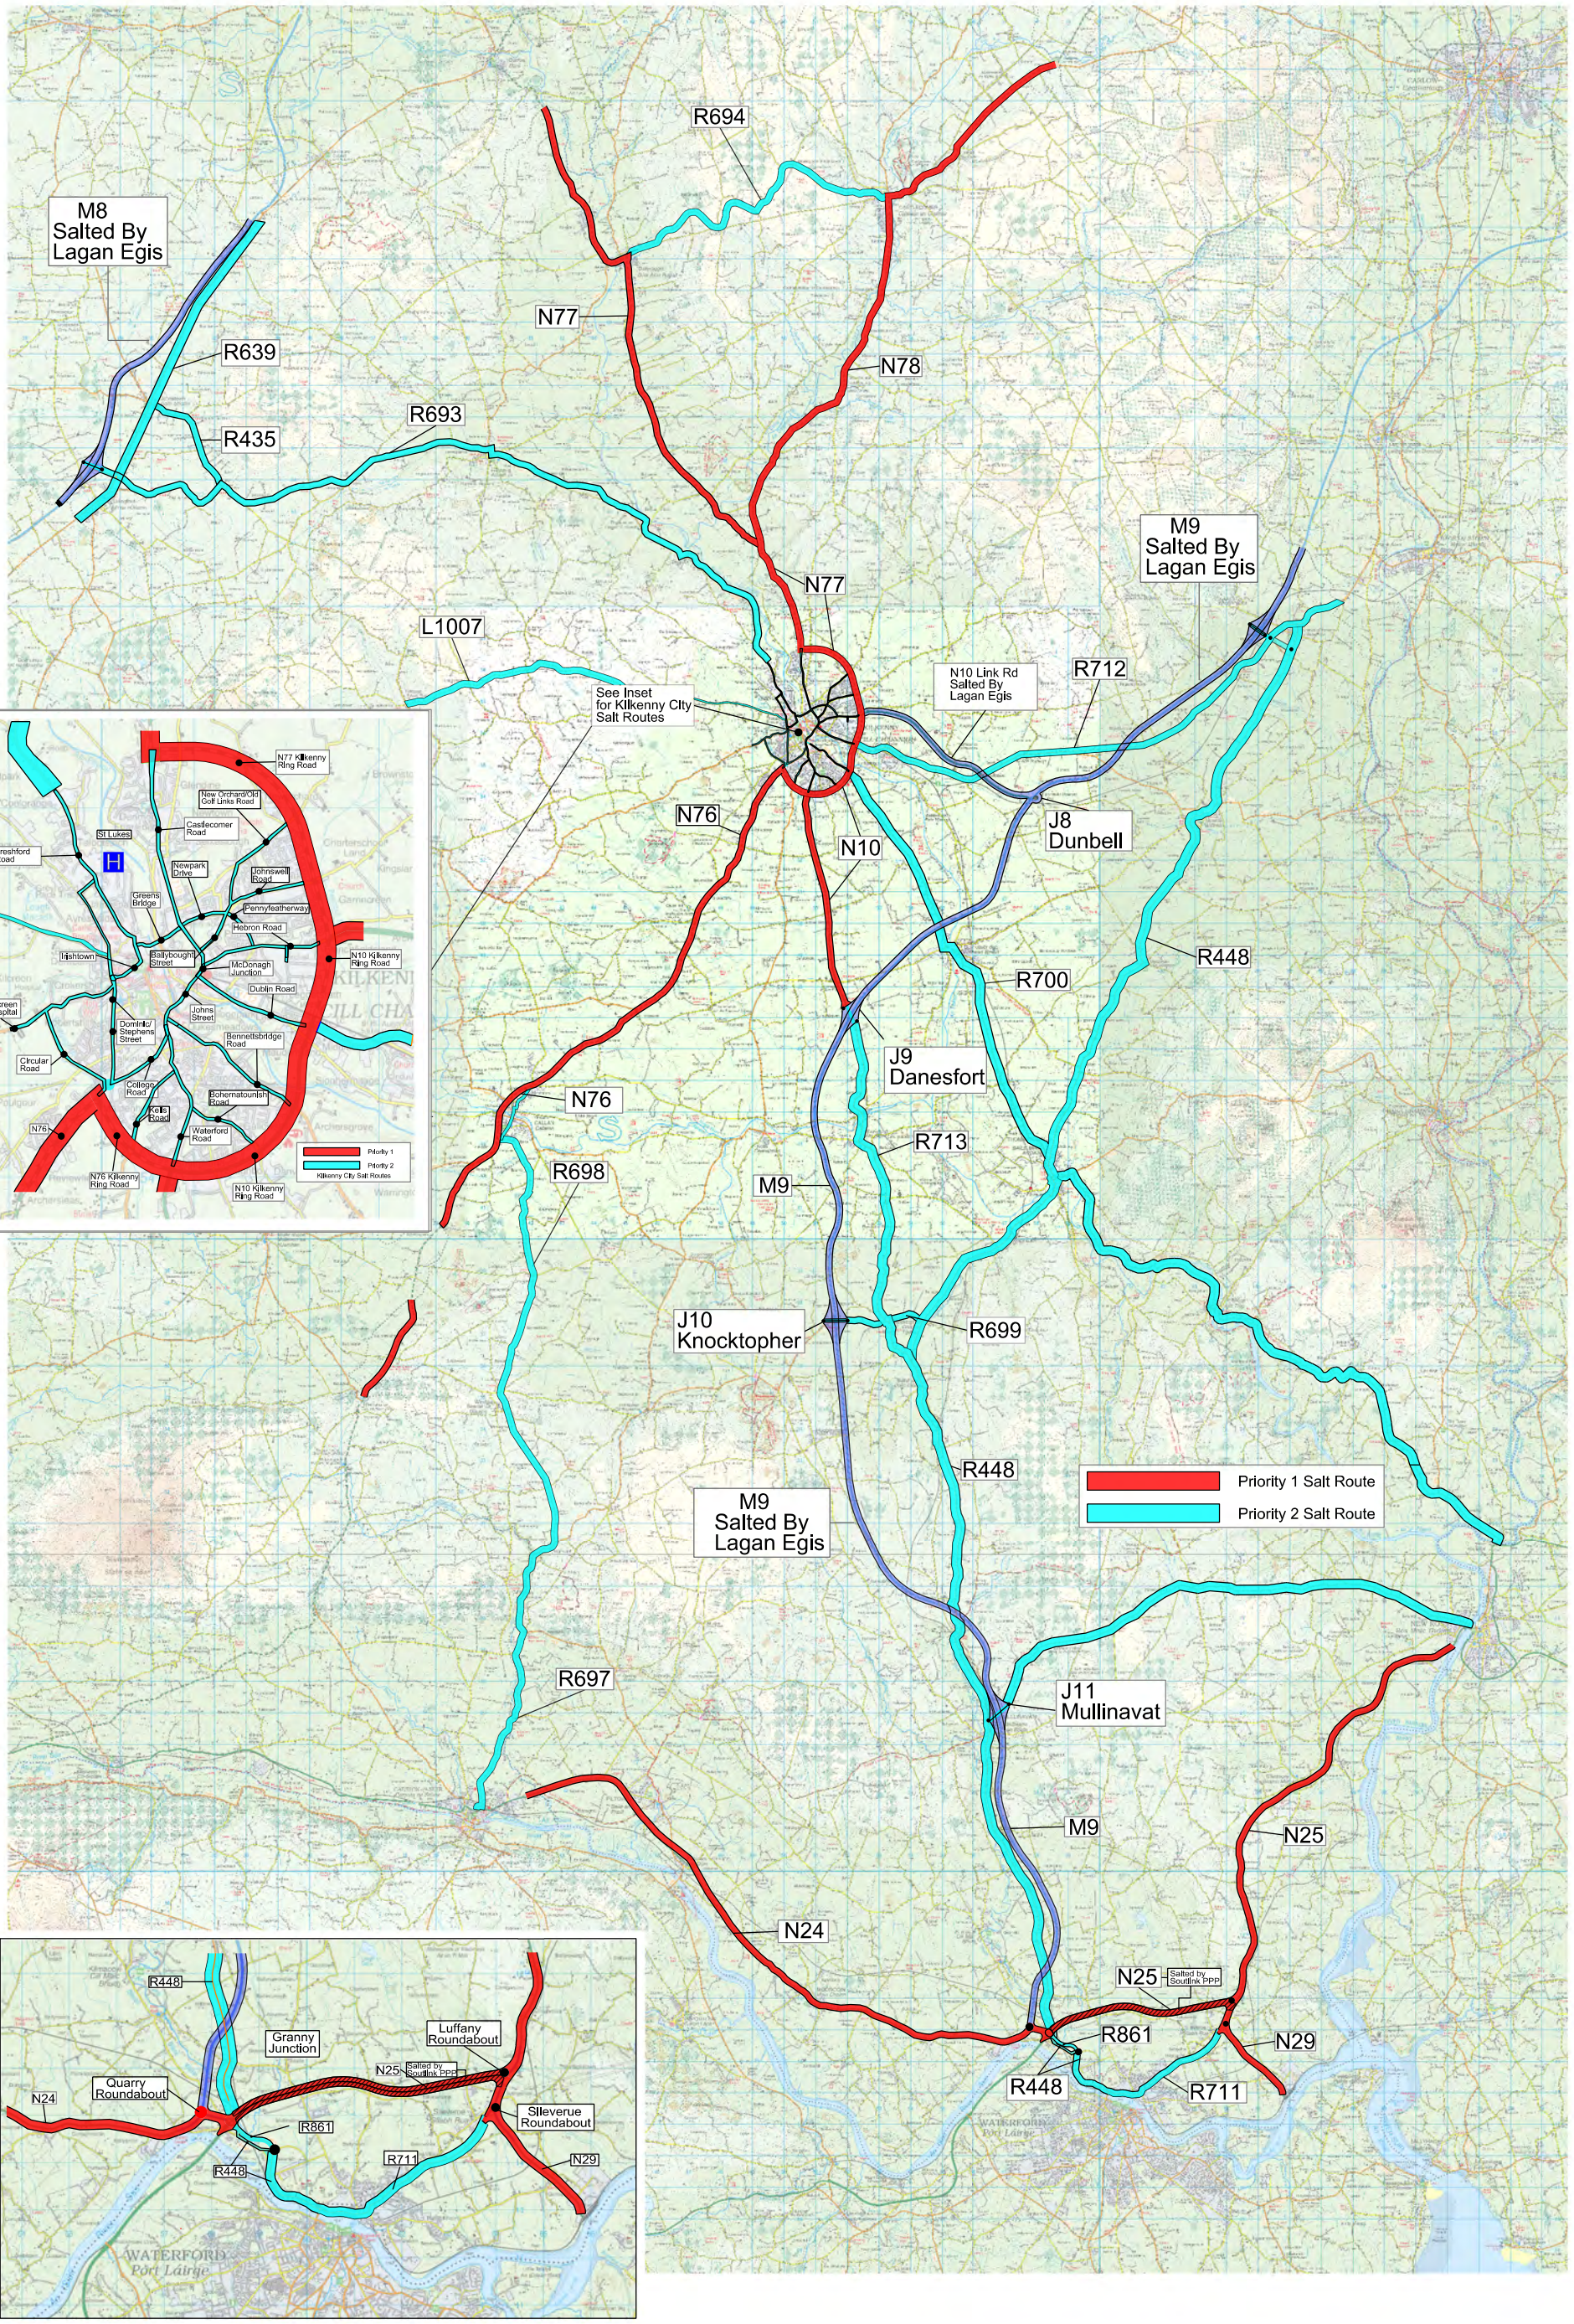

KILKENNY COUNTY COUNCIL
Comhairle Chontae Chill Chainnigh
ROAD DESIGN SECTION,
1 DEAN STREET
KILKENNY.

Rev	By	Date	Description
			Tender Issue

Project:	KCC Salting Routes		
Component:	Winter Maintenance		
Title:	Prority 1 & 2 Routes		
Designed By: SA	File Name:		Drawing No. KCC-WM-01
Drawn By: HS	Scale: NTS		
Checked By: SW	Date: October 2015		