MD - Piltown
Winter Service Plan 2023-2024

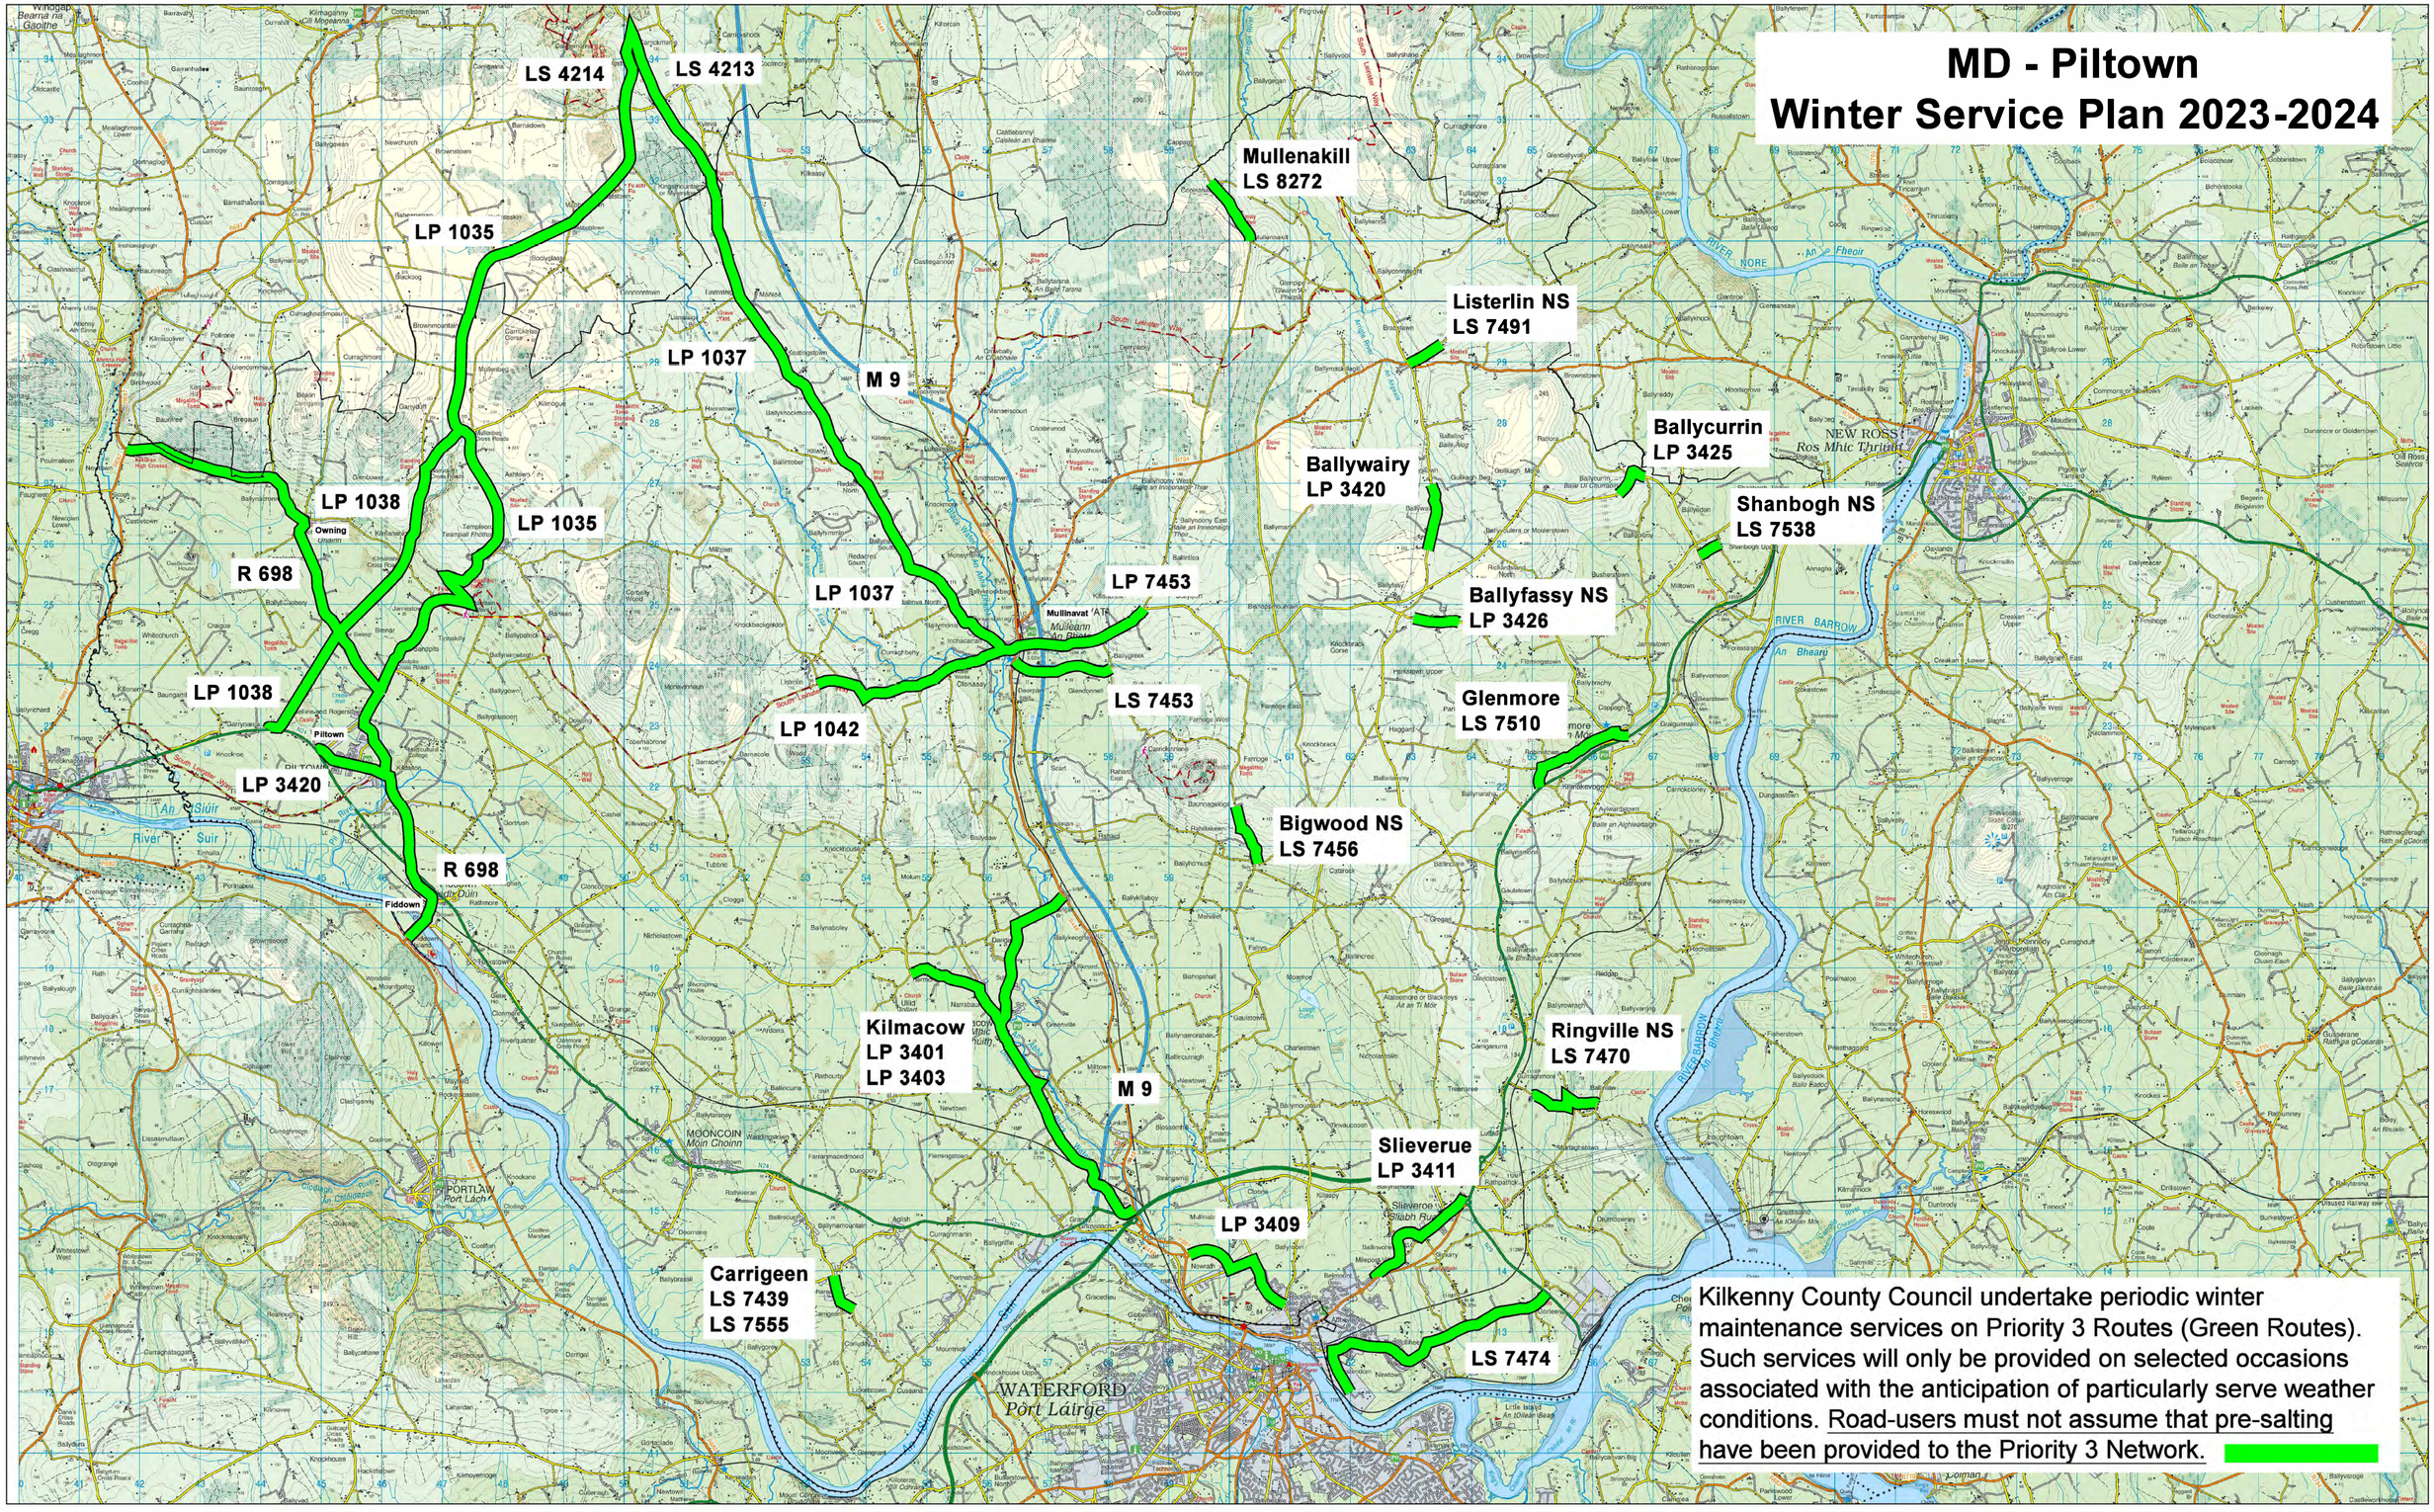

KILKENNY COUNTY COUNCIL
Comhairle Chontae Chill Chainnigh

ROAD DESIGN SECTION,
1 DEAN STREET
KILKENNY.

Rev	By	Date	Description

Project: KK Salting Routes		
Component: Winter Maintenance		
Title: Priority 3 Routes Piltown Area		
Designed By:	File Name:	Drawing No.
Drawn By: JT	Scale: NTS	KKC-WMP3-2023020
Checked By: SC	Date: October 2023	